Name of Work: **Improvements to roads and drains at Surabi Layout in Kempegowda ward no-01 of Yelahanka Sub Division**

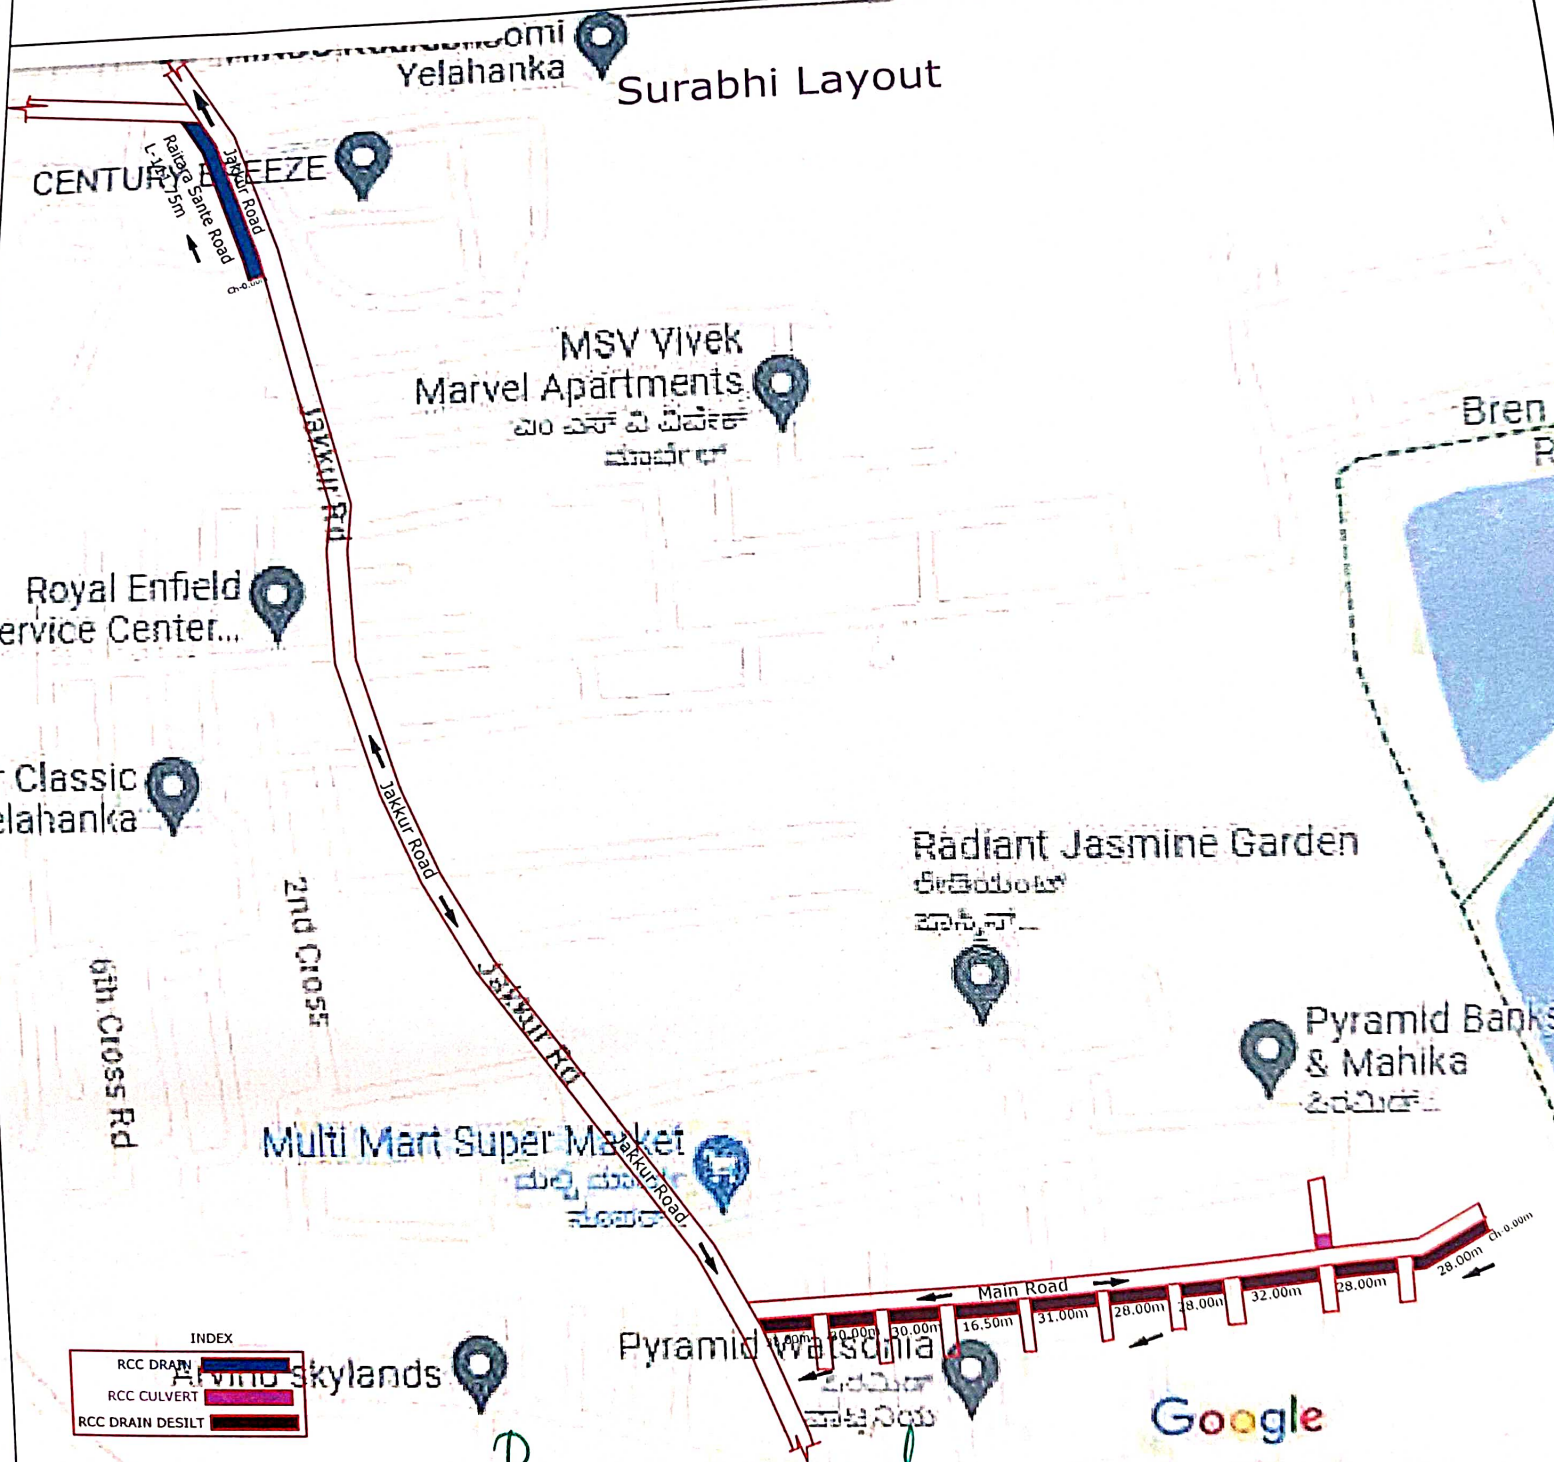

Asst. Executive Engineer
Yelahanka Sub. Divigon
(BBMP Ynk. Zn)
Yelahanka. Bangalore

BRUHAT BANGALORE MAHANAGARA PALIKE

Assistant Executive Engineer | Executive Engineer

Dwg Title:

Scale: N.T.S

Date

Dwg No.

Rev: R0